7 Parklands

Coopersale, Epping

Council Tax band: C

Tenure: Freehold

- Chain free
- Rear parking
- Much-loved village location
- Three double bedrooms
- Opportunity to add own stamp
- Short drive and walk to Epping

Lounge / Dining Room
13' 4" x 24' 2" (4.06m x 7.37m)

Kitchen
9' 4" x 12' 7" (2.84m x 3.84m)

Bedroom
9' 8" x 14' 0" (2.94m x 4.26m)

Bedroom
9' 8" x 10' 4" (2.94m x 3.16m)

Bedroom
9' 5" x 10' 2" (2.86m x 3.11m)

Shower Room

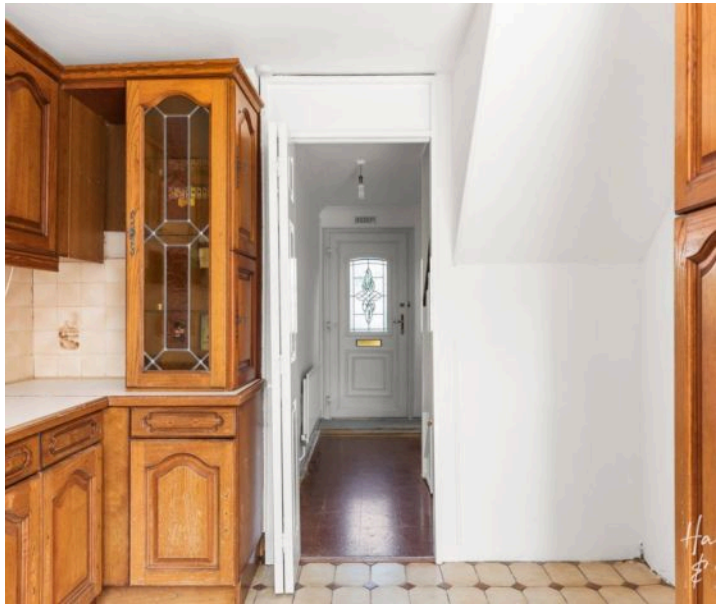

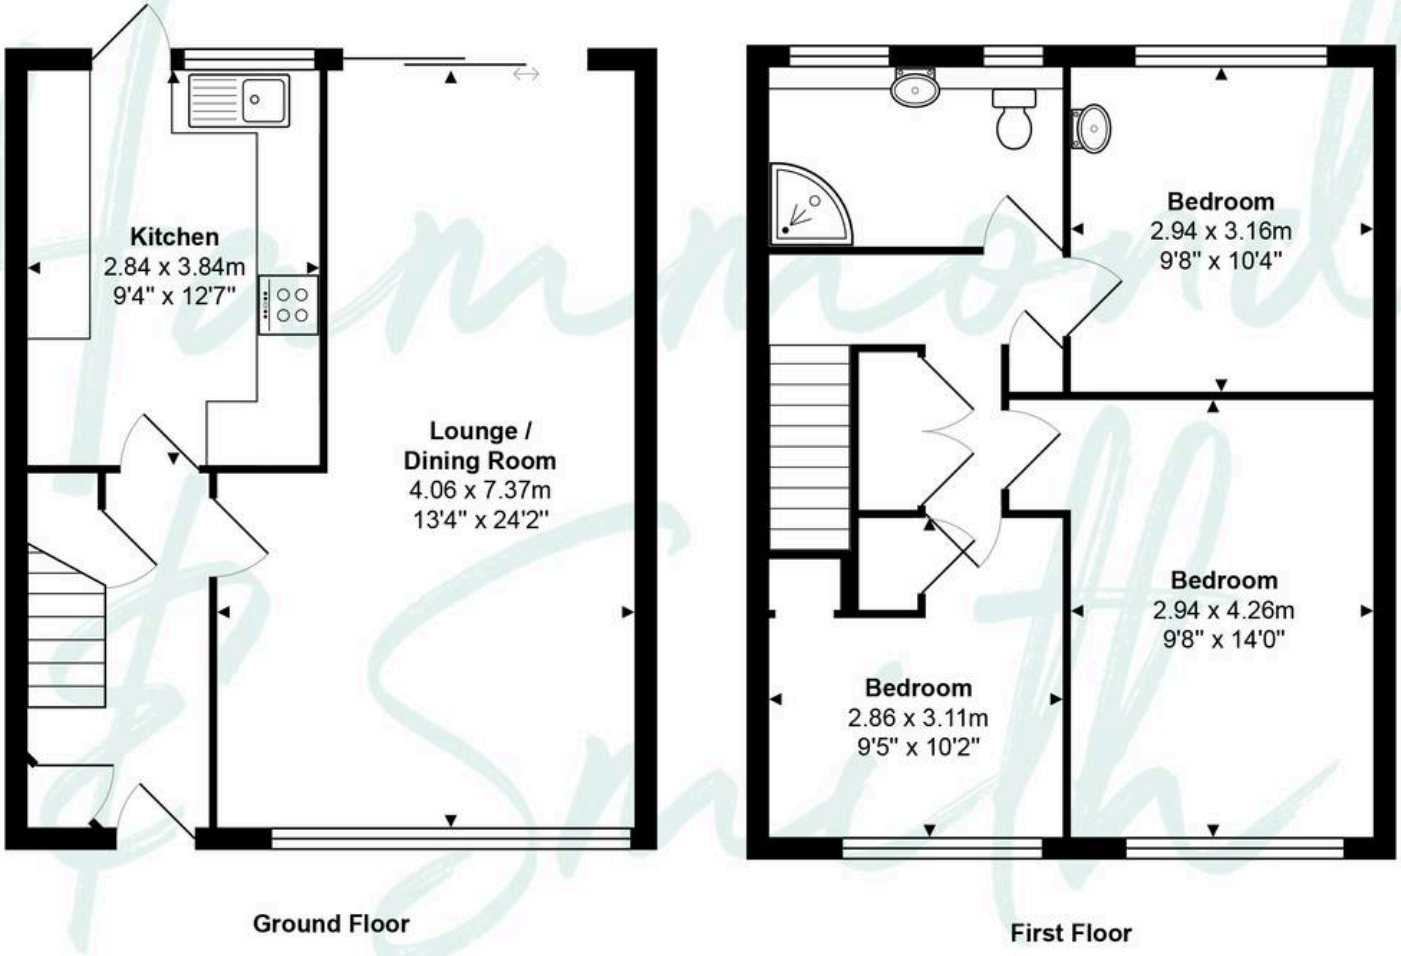

Total Area: approx. 87.6 m² ... 943 ft²

THE FLOORPLAN IS FOR ILLUSTRATIVE PURPOSES ONLY AND IS NOT TO SCALE.
Measurements and features are approximate and may differ from the actual property. Verify all details independently; no liability is accepted for errors or omissions.

Property marketing provided by www.fotomarketing.co.uk